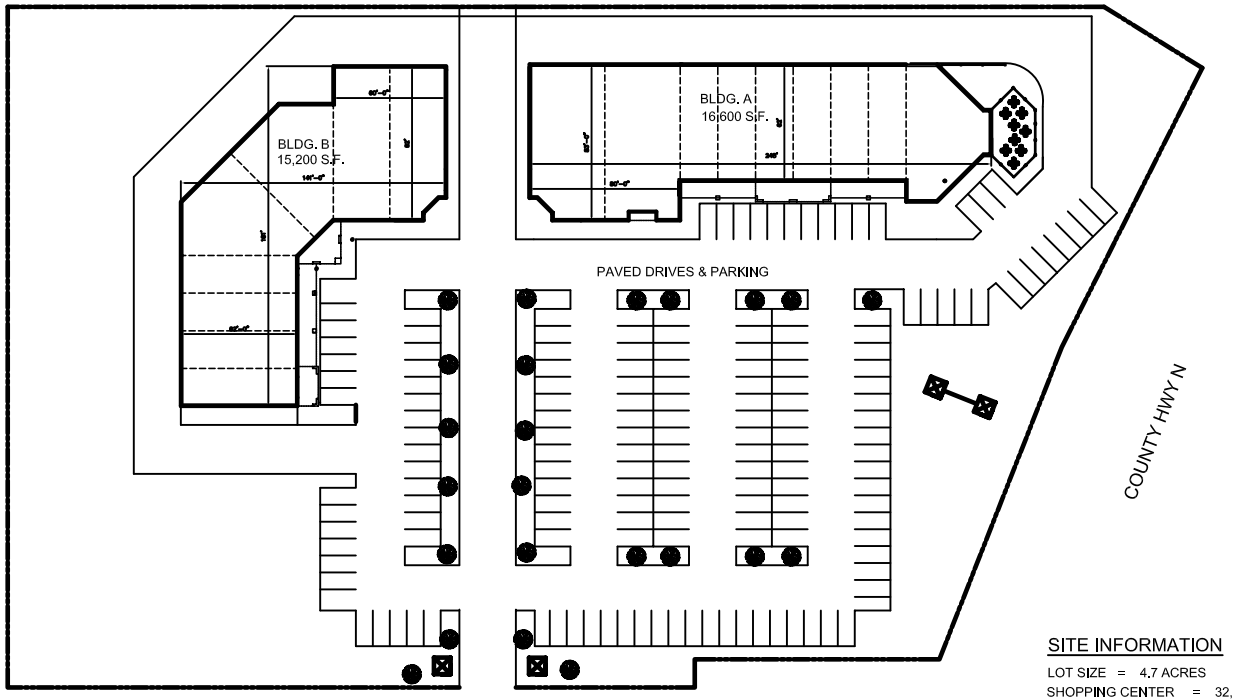

SITE INFORMATION

LOT SIZE = 4.7 ACRES
SHOPPING CENTER = 32,100 S.F.
PARKING = 169 SPACES

GOOSE LANE

N
NORTH

SITE PLAN

1" = 30'-0"

0 15' 30' 60'

CWEA
CENTRAL WISCONSIN ENGINEERS ARCHITECTS
5707 SCHOFIELD AVENUE
WESTON, WISCONSIN
54476
PHONE: (715) 359-9400
FAX: (715) 355-4199
general@cwengineers.com
http://www.cwengineers.com

HIGHWAY N
RETAIL CENTER

CONSULTANTS:

DRAWN BY: -
CHECKED BY: -
APPROVED BY: -
PROJECT #:
CAD FILE:

REVISIONS:

DATE: 04.13.07
- PRELIMINARY NOT FOR CONSTRUCTION
- ISSUED FOR REVIEW
- ISSUED FOR BIDDING
- ISSUED FOR PERMIT REVIEW
- ISSUED FOR CONSTRUCTION

1

H1 SITE PLAN 1" = 30'-0"